


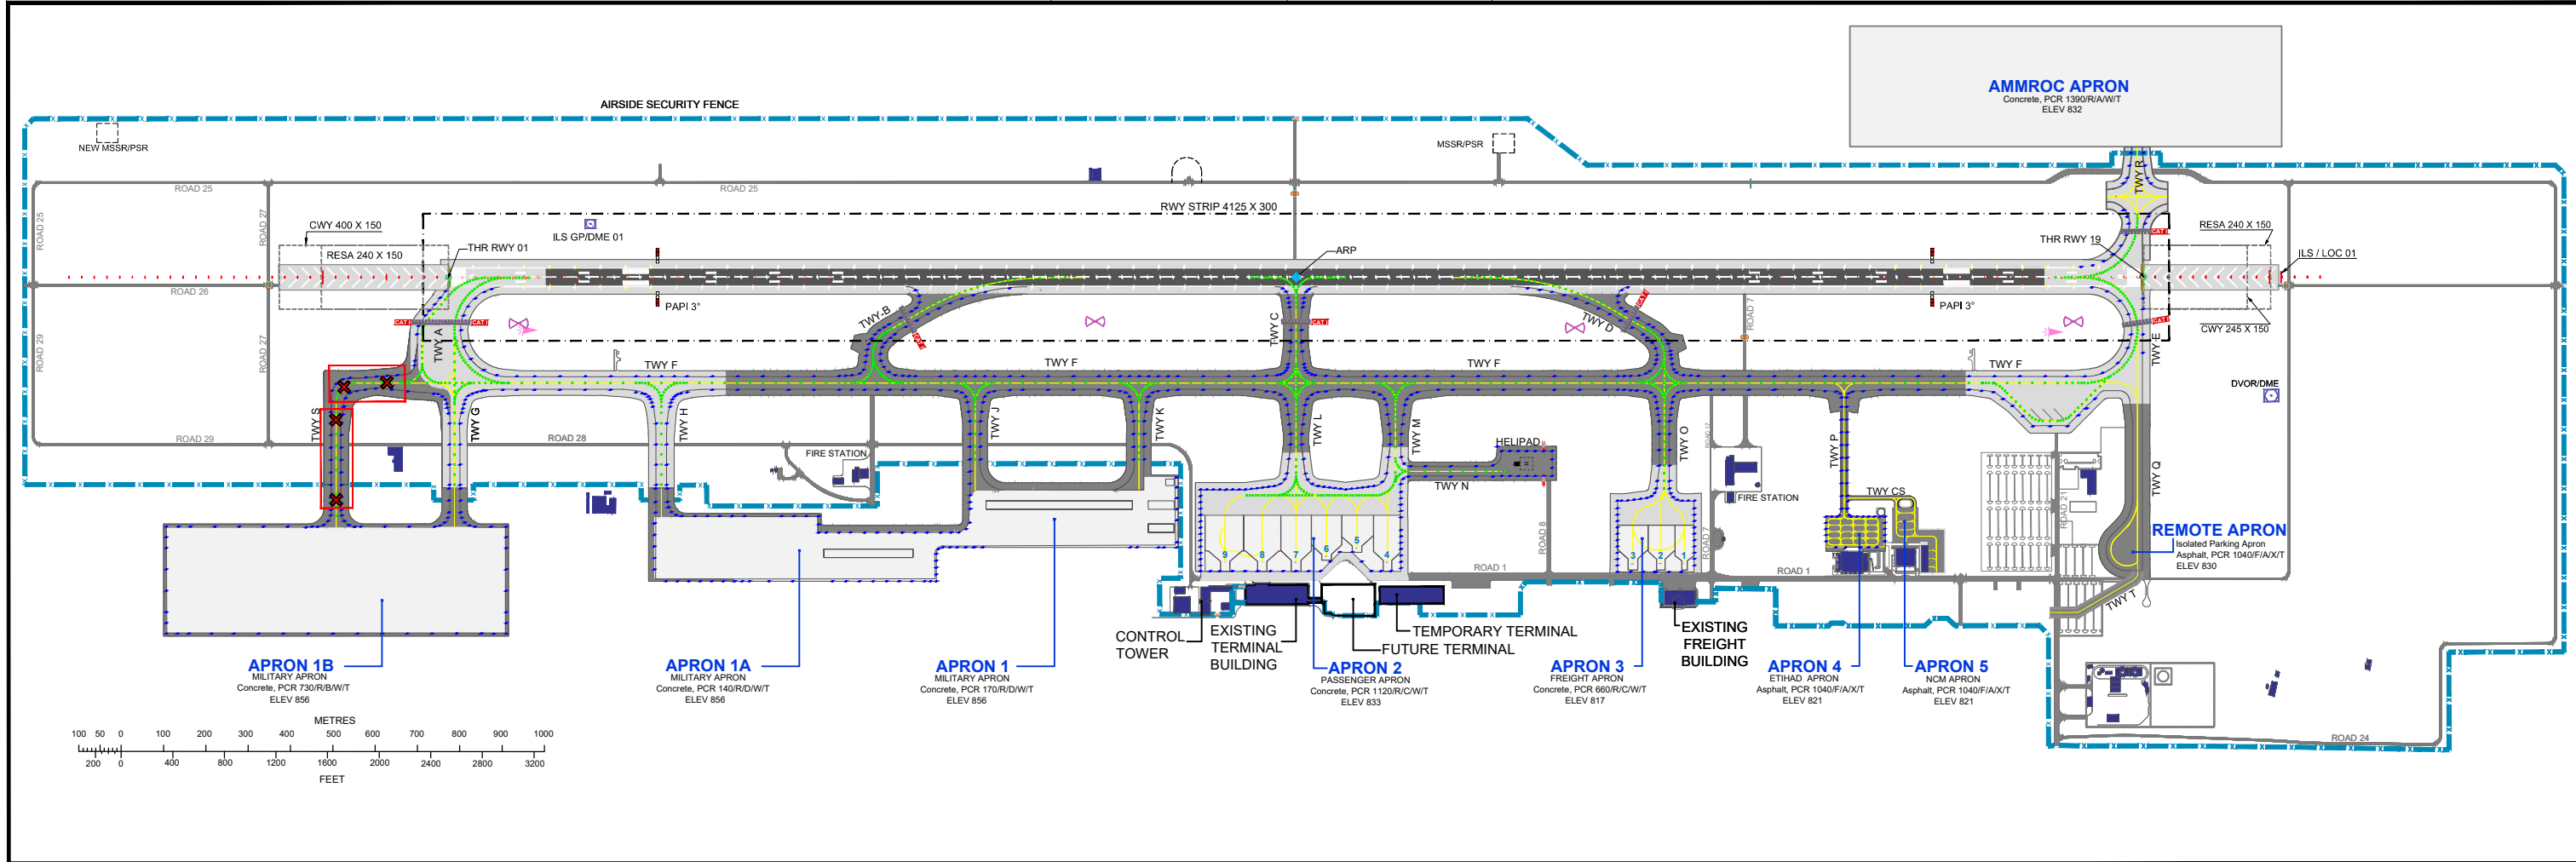

LIGHTING		
APCH	RWY 01	PALS CAT I, Sequenced guidance light; 900 M LIH
	RWY 19	SALS, Sequenced guidance flashing lights; 420 M LIH
THR 01/19	Green flush lights and wing bars	
RWY 01/19	Centre Line	Directional spacing 30 M, first 3100 M white, next 600 M ALTN white / red, last 300 M red, LIH
	Edge	LIH Bi- directional lights with LIL component, spacing 60 M, first 3400 M white, last 600 M yellow
	End	Red
FATO Lighting	RWY 01	Nil
	RWY 19	Nil
	APP	Nil
TWY	FATO lighting: LIL Omni - directional flush white along the perimeter of the FATO. Apron lights: LIL omni - directional flush blue edge. As directed by ATC	
	Edge	All taxiways except TWY Q and TWY T : LIL omni-directional blue, omni-directional wing bars and elevated LIH uni-directional wing bars.
	Centre Line	All taxiways except TWY Q and TWY T : flush bi-directional green, ALTN green / yellow from beginning near RWY CL till clear of sensitive areas.
	Stop Bar	LIH unidirectional red with LIL component.
APRON	RWY Guard Light	LIL unidirectional flashing yellow.
	APRON 1 to 5, 1A - 1B AMMROC	LIH floodlighting, LIL omni - directional flush blue edge
	REMOTE APRON	LIH floodlighting, Nil edge lighting

RUNWAY							
RWY	BRG	DIMENSIONS	STRENGTH PCR	SURFACE	THR COORD	THR ELEV	GUND
01	006°	4005 x 45	1040/F/A/X/T 790/R/B/W/T	ASPHALT CONCRETE ENDS	241437.56N 0553623.69E	865	-104
19	186°				241646.66N 0553642.07E	838	-104
WIDTH, SURFACE AND STRENGTH OF TAXIWAY							
Taxiways			Surface	Strength (PCR)	Width		
A			Concrete	1390/R/A/W/T	30		
B, C, D, J, K, N & Q			Asphalt	1040/F/A/X/T	23		
CS			Asphalt	1040/F/B/X/T	8		
E			Concrete	1390/R/B/W/T	26		
F			Asphalt Concrete	1040/F/A/X/T 1390/R/B/W/T	30		
G			Concrete	530/R/B/W/T	23		
H			Asphalt Concrete	1040/F/B/X/T 1390/R/C/W/T	23		
L			Asphalt Concrete	1040/F/A/X/T 820/R/B/W/T	25		
M			Asphalt Concrete	1040/F/A/X/T 1390/R/C/W/T	25		
O			Asphalt Concrete	1040/F/A/X/T 550/R/A/W/T	23		
P			Asphalt	1040/F/A/X/T	11		
R			Concrete	420/R/A/W/T	25		
S			Asphalt	860/F/B/X/T	23		
T			Asphalt	1040/F/A/X/T	15		

ATS COMMUNICATION FACILITIES		LEGEND	
Services	Channel (MHz)	SYMBOL	DESCRIPTION
ATIS/ D-ATIS	126.050		RWY - ASPHALT PAVEMENT
			TWY / APRONS - ASPHALT PAVEMENT
			RWY / TWY - CONCRETE PAVEMENT
APP	133.550 (PRI)		APRONS - CONCRETE PAVEMENT
	132.675 (PRI)		HELIPAD
	135.350 (SRY)		RWY HOLDING POSITION PATTERN-A
TWR	119.850		RUNWAY STRIP
GMC	129.150 (ACFT)		AIRSIDE SECURITY FENCE
	118.950 (VEHICLES)		AIRSIDE SERVICE ROAD
HEL	125.900		RUNWAY VISUAL RANGE (RVR)
Remarks:			WIND DIRECTION INDICATOR
			TAXIWAY CLOSED
			SERVICE VEHICLE STOP MARKING
HEIGHTS & ELEVATIONS IN FEET DIMENSIONS IN METRES BEARINGS ARE MAGNETIC		 VAR 2°E (2017)	