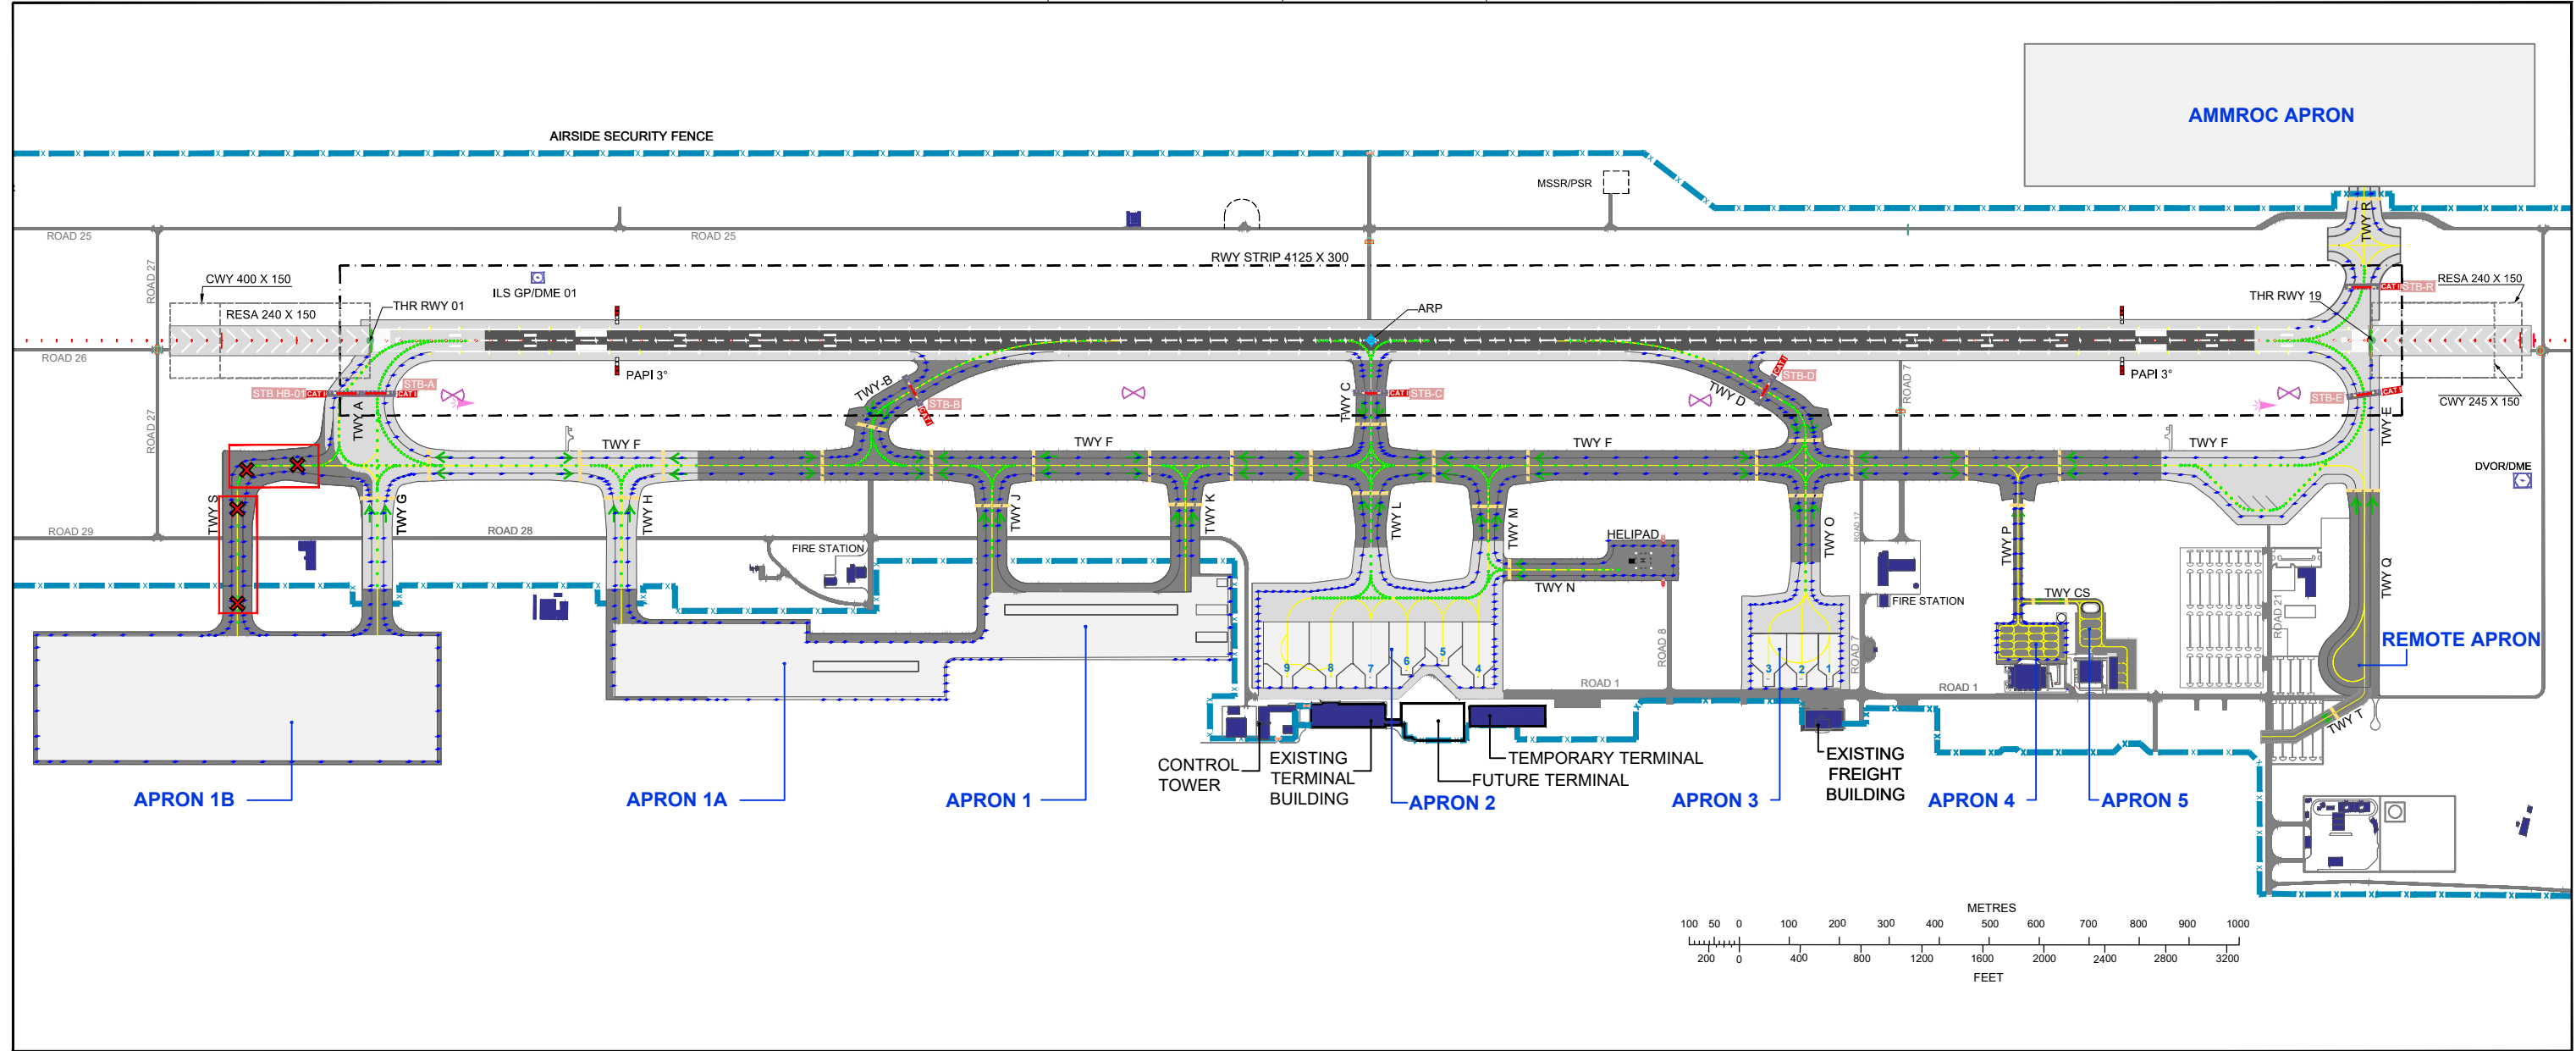


VAR 2°E (2017)

HEIGHTS & ELEVATIONS IN FEET
DIMENSIONS IN METRES
BEARINGS ARE MAGNETIC

LEGEND	
SYMBOL	DESCRIPTION
	RWY - ASPHALT PAVEMENT
	TWY / APRONS - ASPHALT PAVEMENT
	RWY / TWY - CONCRETE PAVEMENT
	APRONS - CONCRETE PAVEMENT

LEGEND	
SYMBOL	DESCRIPTION
	HELIPAD
	RWY HOLDING POSITION PATTERN-A
	ITHP
	TRAFFIC DIRECTION
	RWY STRIP
	AIRSIDE SECURITY FENCE
	STOP BAR LIGHT
	RWY GUARD LIGHT
	STOP BAR DESIGNATOR
	TWY NO ENTRY
	SERVICE VEHICLE STOP MARKING

CHANGES: Added Temporary Terminal. Updated Chart Layout. Editorial.