
STOP BARS AND INTERMEDIATE TAXIWAY HOLDING POSITIONS | AD ELEV 865 FT | ARP 241542N 0553633E | AL AIN / Intl. United Arab Emirates

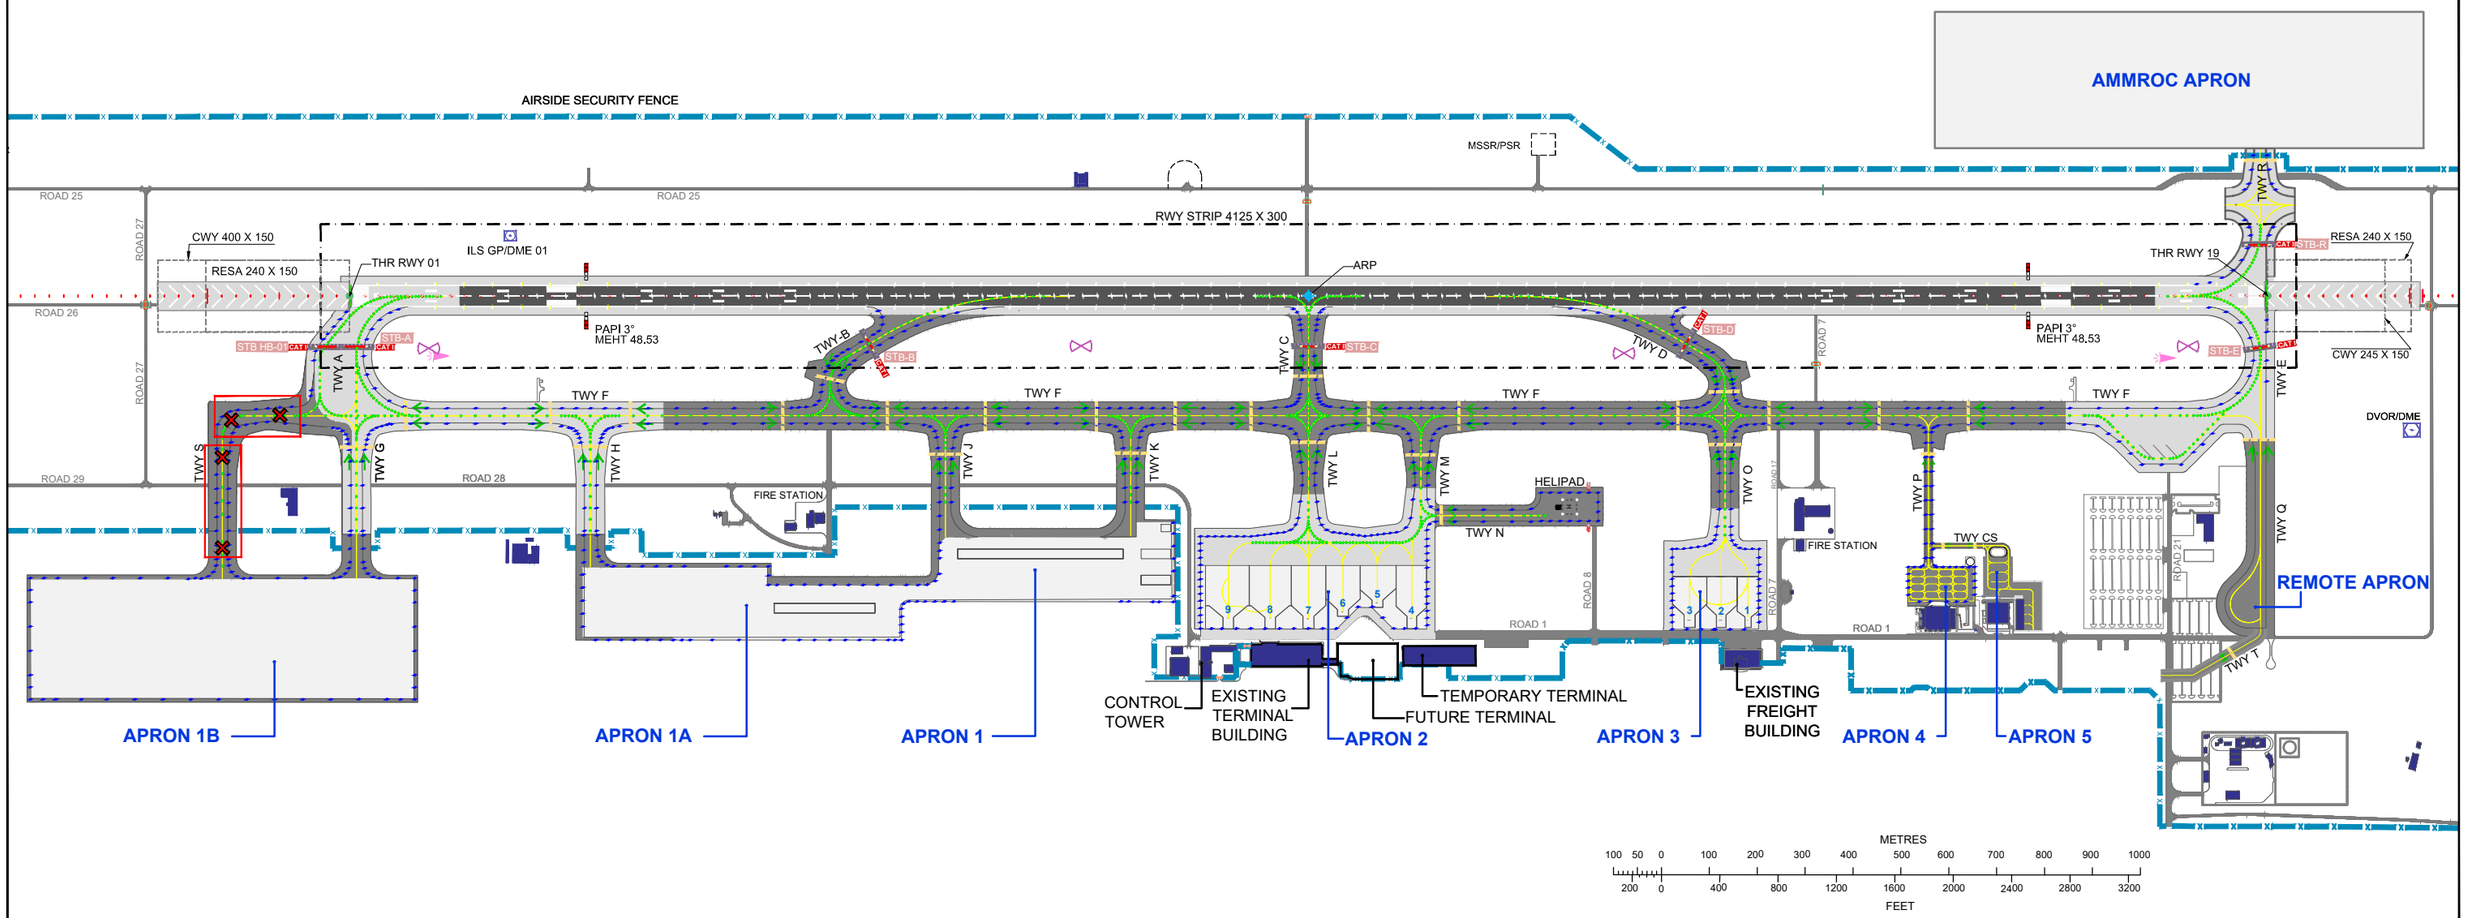

VAR 2°E (2021)
ANNUAL RATE OF CHANGE 0.05°E

HEIGHTS & ELEVATIONS IN FEET
DIMENSIONS IN METRES
BEARINGS ARE MAGNETIC

LEGEND	
SYMBOL	DESCRIPTION
	RWY - ASPHALT PAVEMENT
	TWY / APRONS - ASPHALT PAVEMENT
	RWY / TWY - CONCRETE PAVEMENT
	APRONS - CONCRETE PAVEMENT

LEGEND	
SYMBOL	DESCRIPTION
H	HELIPAD
CAT I	RWY HOLDING POSITION PATTERN-A
	ITHP
	TRAFFIC DIRECTION
	RWY STRIP
	AIRSIDE SECURITY FENCE
	STOP BAR LIGHT
	RWY GUARD LIGHT
STB-A	STOP BAR DESIGNATOR
	TWY NO ENTRY
	SERVICE VEHICLE STOP MARKING

CHANGES: Added MEHT Value. Updated MAG VAR Year. Editorial.