

VERTIPORT CHART	AD ELEV 18 FT	ARP 242542N 0542729E	ABU DHABI / Al Bateen Executive United Arab Emirates


ELEVATIONS ARE AMSL

eVTOL ACFT TLOF COORD	BRG (TRUE)	VAR	ELEV (M / FT)	SURFACE STRENGTH	DECLARED DISTANCES (M)			GUND (FT)	TWY
					TODAV	RTODAV	LDAV		
242545.64N 0542713.01E	128°	2° E (2017)	5.055 / 17	Concrete PCR 835/R/A/W/T	NIL	NIL	NIL	-110	TWY TANGO WIDTH = 23 M
	308°				NIL	NIL	NIL	-110	

HEIGHTS & ELEVATIONS IN METRES/FEET
DIMENSIONS IN METRES

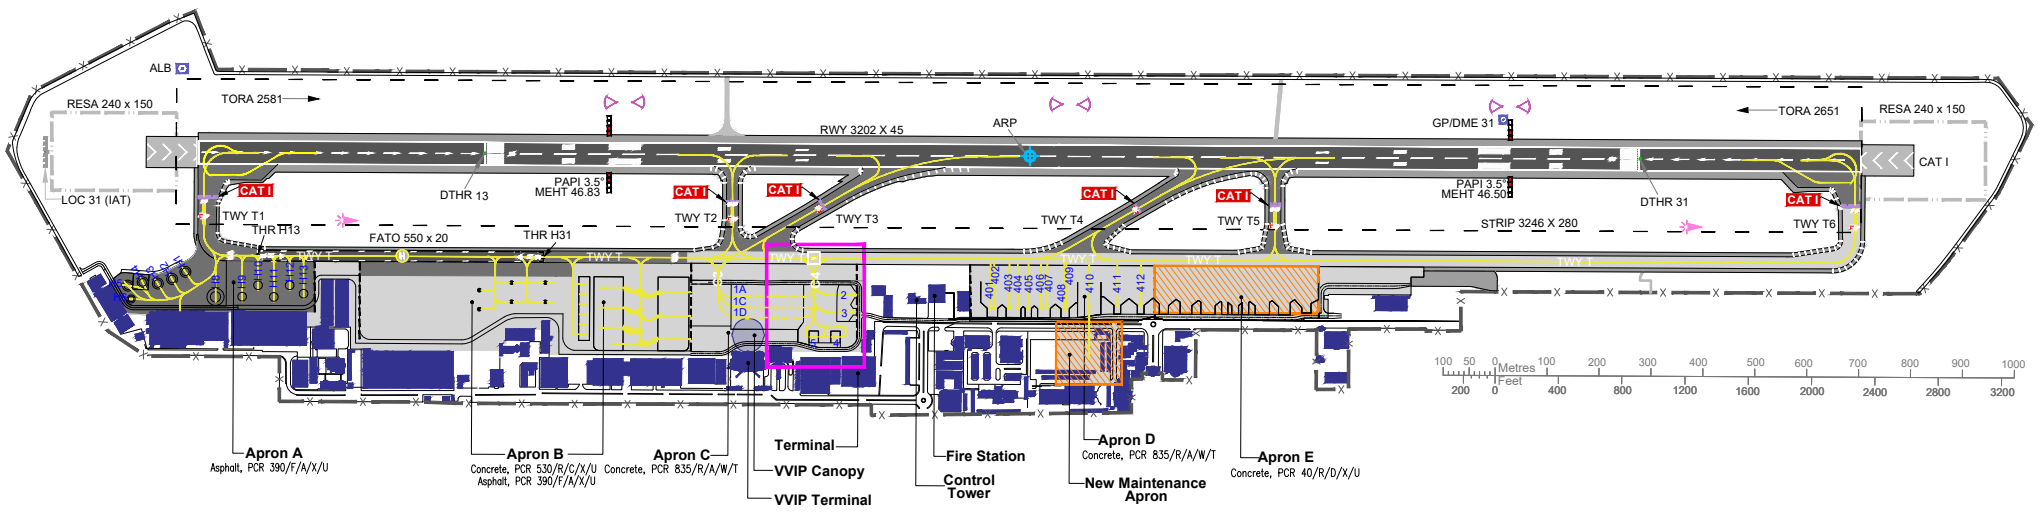

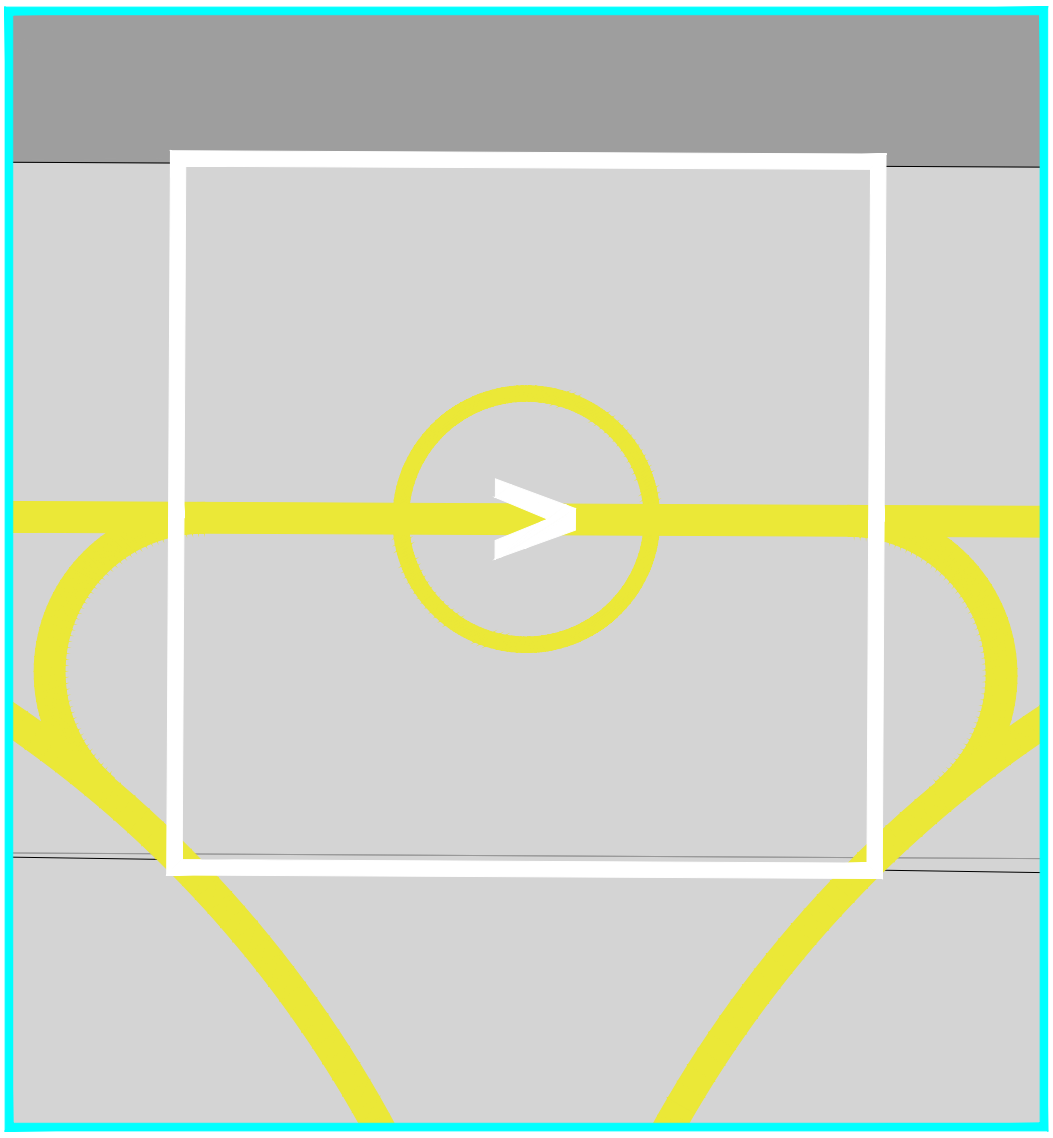

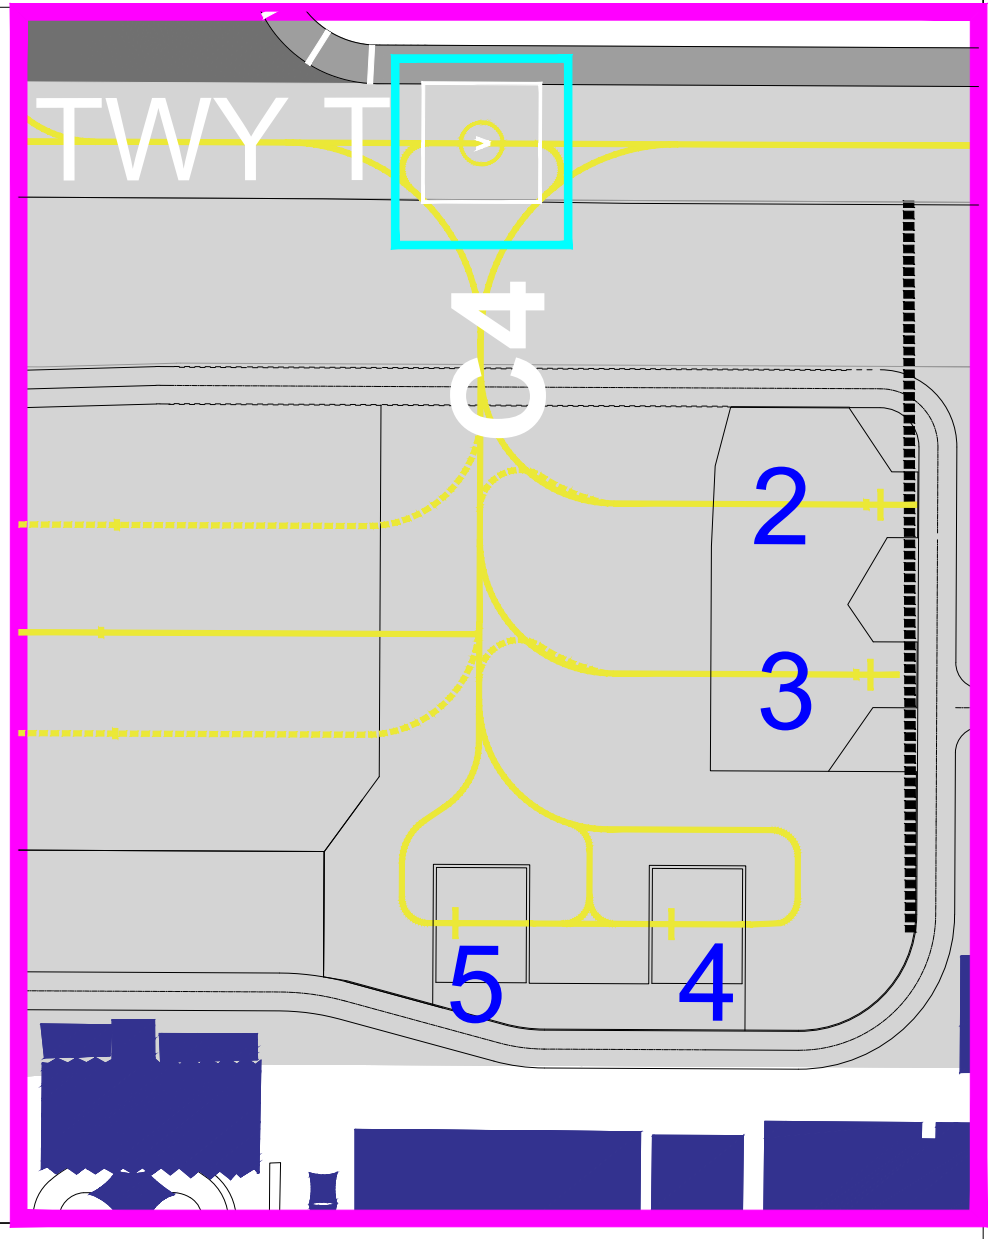

MARKING AIDS VERTIPORT
NOT TO SCALE

eVTOL ACFT TLOF LIGHTING: Perimeter lights: NIL
Aiming point lights: NIL

REMARKS: eVTOL ACFT TLOF available during daytime VMC operations only.

eVTOL ACFT TLOF DIMENSIONS: 23 x 23
SAFETY AREA: 30.62 x 30.62
SLOPE IN 128° TRUE DIRECTION: -0.11 %
SLOPE IN 308° TRUE DIRECTION: +0.11 %

VAR 2.0°E (2017)
ANNUAL RATE
OF CHANGE 0.05°E

Note: For ATS Communication Facilities refer to OMAD AD 2.18.

LEGEND	
EVTOL TLOF	

Width, Surface and Strength of Taxilane			
Taxilane	Surface	Strength (PCR)	Width (M)
C4	Concrete	835/R/A/W/T	23

APRON C				
Stand	Coordinates	MAX Code	Restrictions	Remarks
4	242541.02N 0542710.76E	-	NIL	Operated by eVTOL ACFT only
5	242541.85N 0542709.58E	-	NIL	

CHANGES: Revised Chart.