


AERODROME GROUND LIGHT CHART

ARP 251945N
0553058E

AD ELEV 119 FT

SHARJAH / International
UNITED ARAB EMIRATES

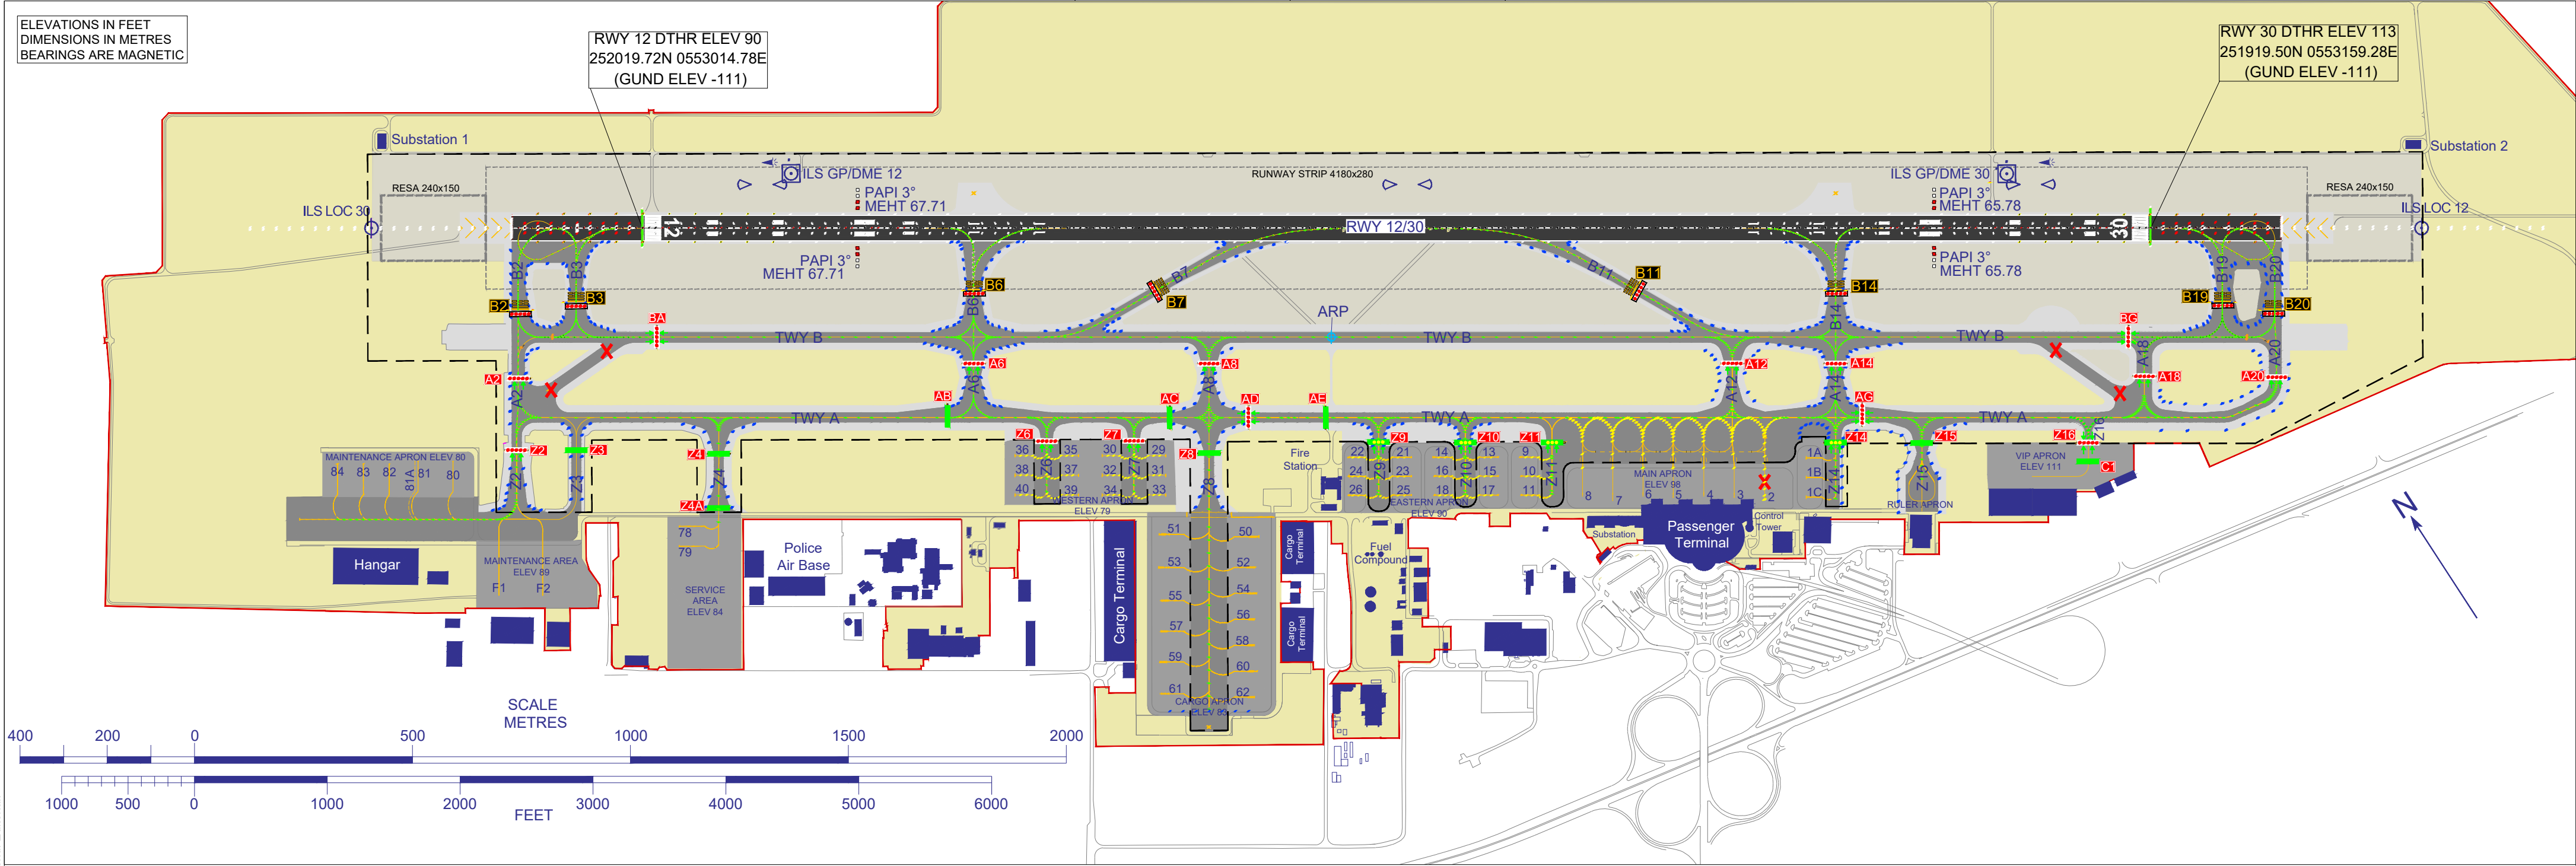

CHANGES: Updated Airfield ground light; Lighting table; Legend. Editorial.

LEGEND	
TWY CL LIGHT Y/G, G/G, uniG	
TWY / APRON EDGE LIGHT B	
RWY CL LIGHT W/W, uniR/W	
RWY EDGE LIGHT R/Y, W/Y, W/W, Y/R	
DTHR LIGHT G	
RWY END LIGHT	
APPROACH LIGHT	
PAPI	
STAND LIGHT	
IHP	
IHP WITH LIGHT	
IHP Stopbar	
RWY Hold Stopbar CAT I	
Traffic Direction	

LIGHTING	
APRON	Floodlights, Blue edge
TWY Edge	Blue at turns, excluding taxiway intersection TWY A and TWY Z2, TWY Z3, TWY Z6 and TWY A, TWY Z7 and TWY A, TWY Z11 and TWY A, TWY Z16 and TWY A, TWY A18 and TWY B. TWY B Edge LGT are LED.
TWY CL	Green, color coded ALTN yellow / green from RWY CL to the Hold CAT I, excluding TWY Z3 and TWY Z11. TWY B CL LGT are LED.